






PIPE BEDDING AT CROSSING UTILITY CONFLICTS

Created: January 20, 2015

Revised: May 22, 2015

Scale: N.T.S.

Approved: May 22, 2015

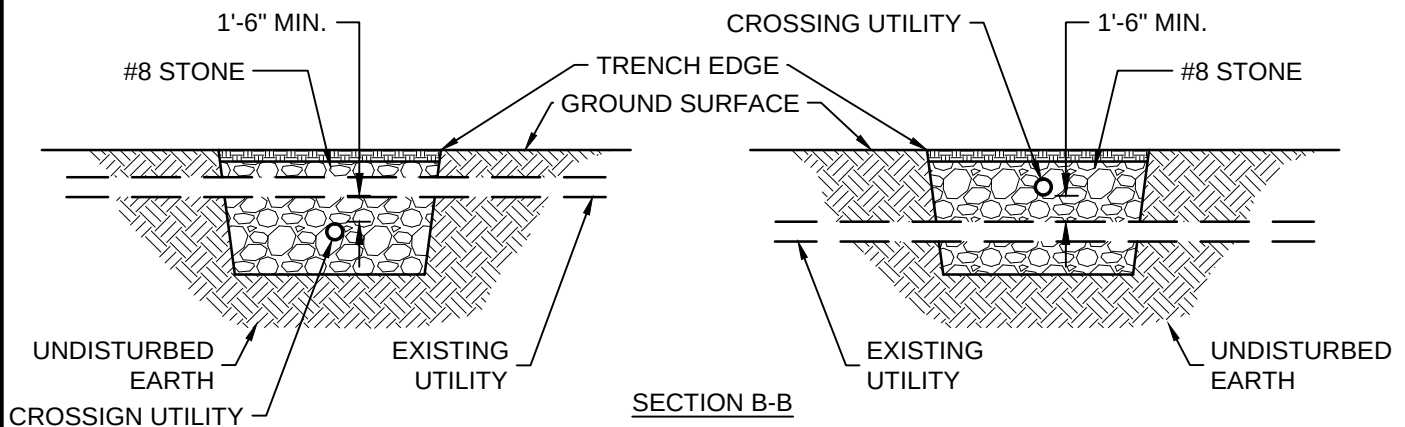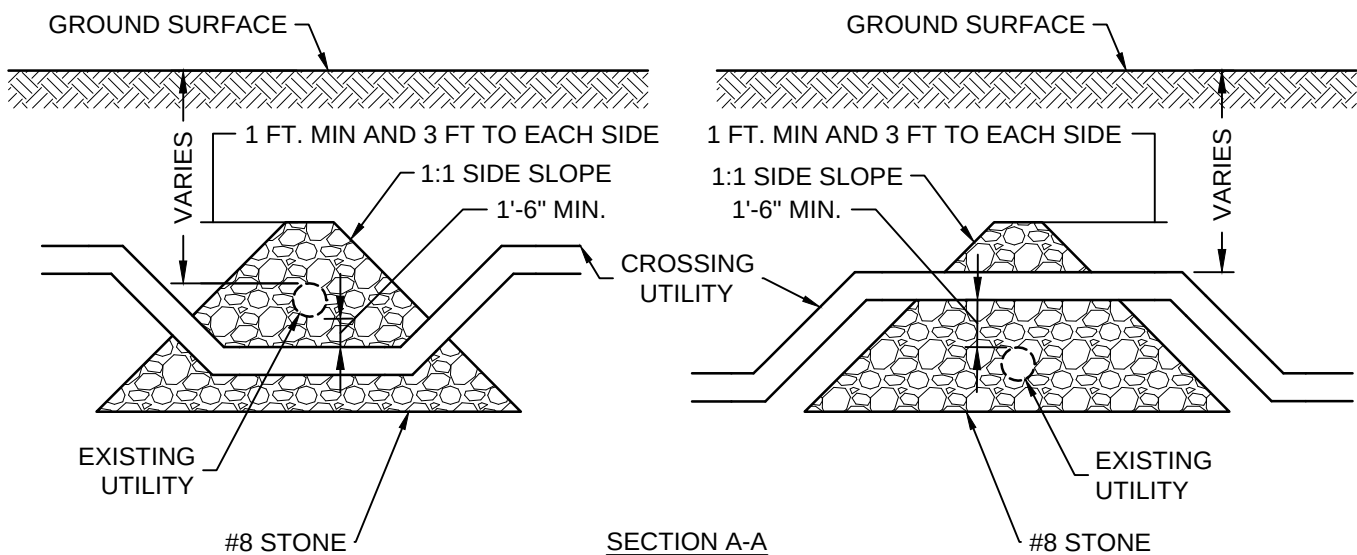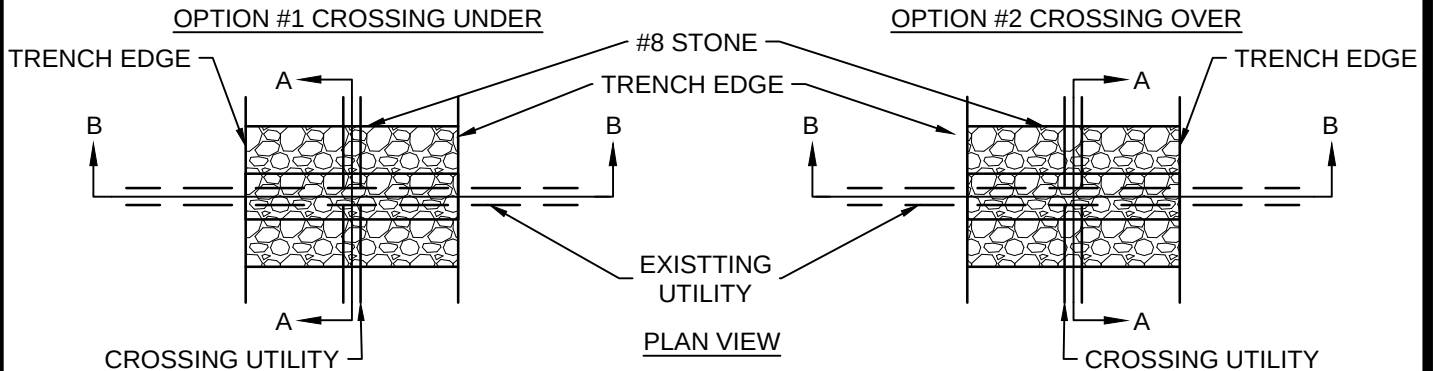

NOTES:

1. EXTEND THE #8 STONE 1 FT ABOVE THE EXISTING UTILITY AND 3 FEET EITHER SIDE OF THE EXISTING UTILITY.
2. EXTEND THE #8 STONE AT A MINIMUM 1 TO 1 SLOPE DOWN TO NATIVE MATERIAL.
3. OBTAIN GOOD COMPACTION AROUND AND UNDER THE EXISTING UTILITY.
4. EXTEND THE #8 STONE THE FULL WIDTH OF THE OPEN CUT EXCAVATION FOR THE CROSSING UTILITY.
5. BRING UP #8 STONE SIMULTANEOUSLY WITH THE ADJACENT BACKFILL MATERIALS IN 1 FT LIFTS.
6. COMPACT #8 STONE AFTER EACH LIFT IS PLACED.
7. CITY UTILITIES ENGINEERING SHOULD BE GIVEN THE OPPORTUNITY TO BE ON SITE WHEN THE EXCAVATION IS OPENED UP AND WHEN IT IS BACKFILLED.
8. EXISTING UTILITY CAN BE EITHER A WATER OR FORCE MAIN.