


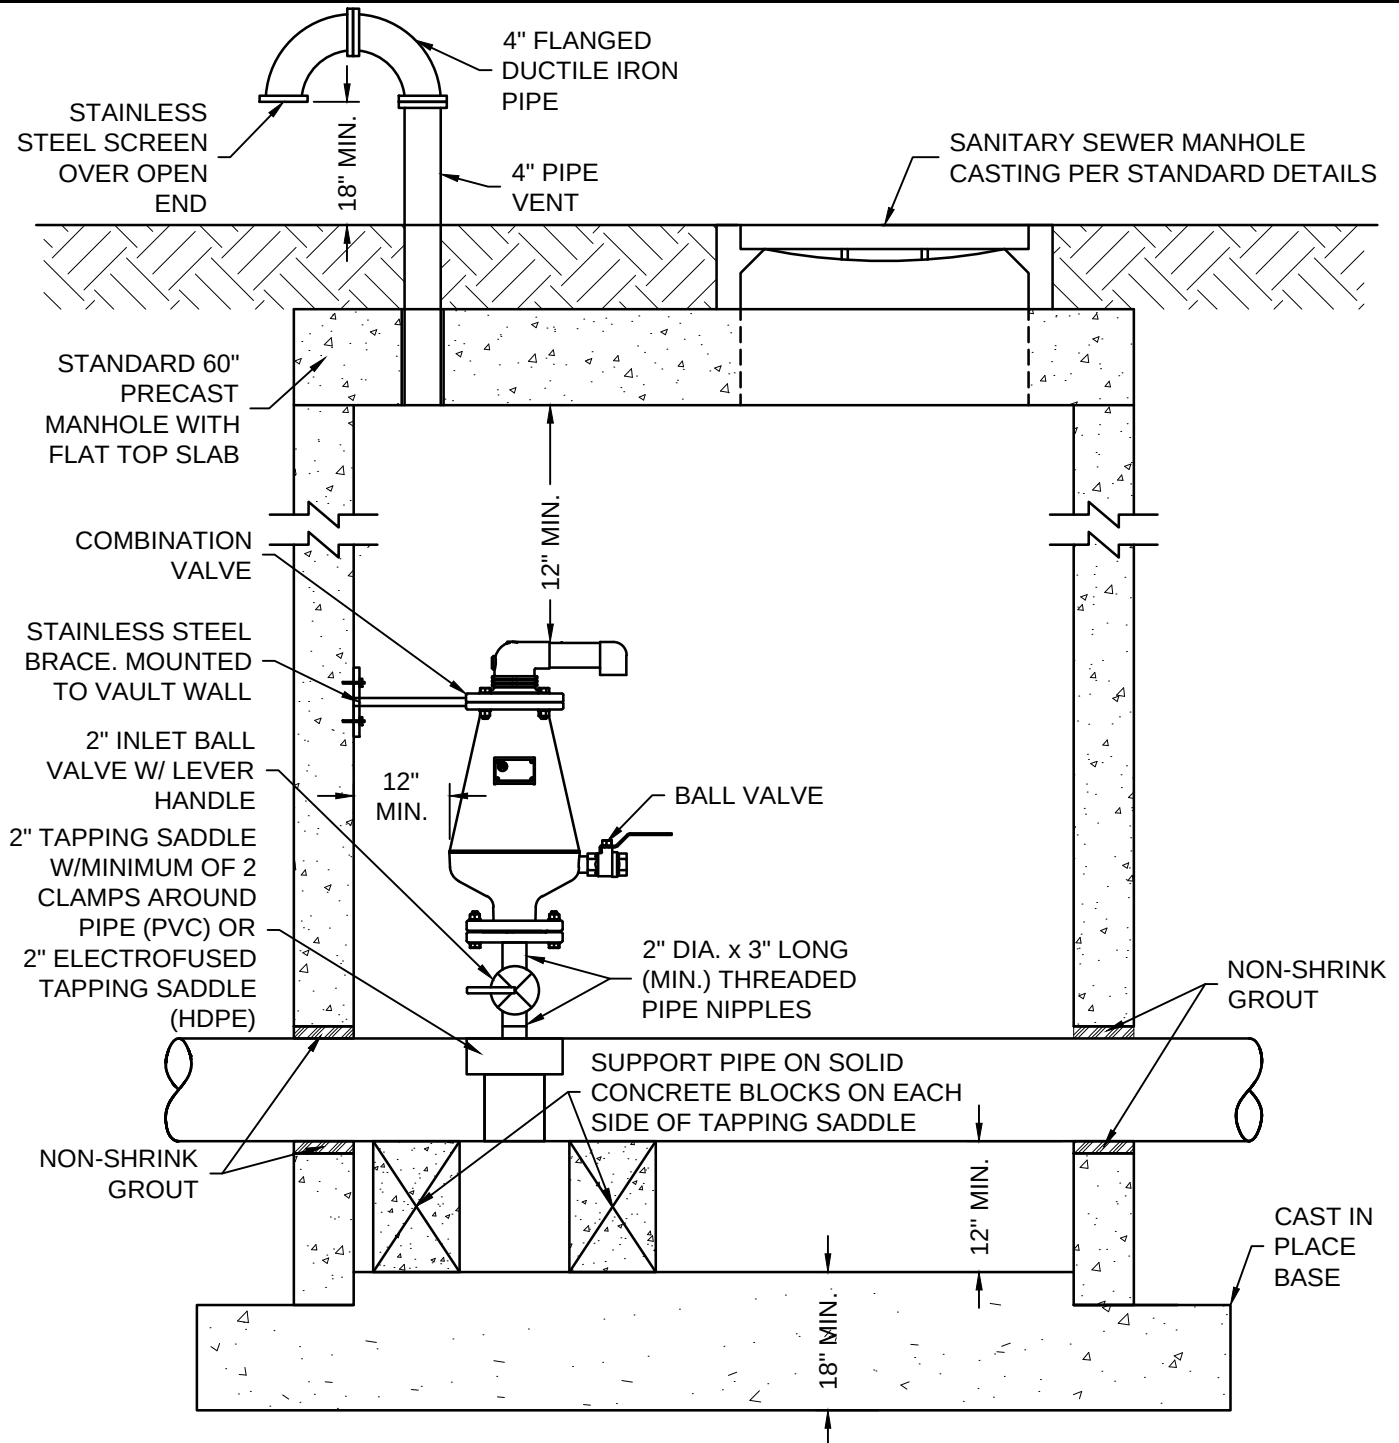

NOTES:

1. CONTRACTOR SHALL BE RESPONSIBLE FOR BRACING VALVE TO PREVENT ANY TYPE OF MOVEMENT.
2. CONTRACTOR SHALL INSTALL COMBINATION VALVE OFFSET FROM CENTER OF STRUCTURE AND ON OPPOSITE SIDE OF MANHOLE ACCESS TO PROVIDE UNIMPEDED ACCESS TO STRUCTURE.
3. WEIGHT OF COMBINATION VALVE SHALL NOT BE SUPPORTED BY THE FORCE MAIN PIPE.
4. PROJECT ENGINEER SHALL PROVIDE VALVE MODEL AND SIZE.
5. MINIMUM CLEARANCE OF STRUCTURE SHALL BE 6 FT. FROM FLOOR TO STRUCTURE CEILING.
6. CONTRACTOR SHALL BE SOLELY RESPONSIBLE FOR CONTROLLING MEANS, METHODS, TECHNIQUES, SEQUENCES, AND PROCEDURES FOR CONSTRUCTION AND IS THEREFORE RESPONSIBLE FOR CONTROLLING THE QUALITY OF WORK.