NORTH SCALE: 1" = 40'-0"
0 20' 40' 80' 120'

1 DAYLIGHT CHANNEL WEST - SEEDING PLAN
1" = 40'-0"

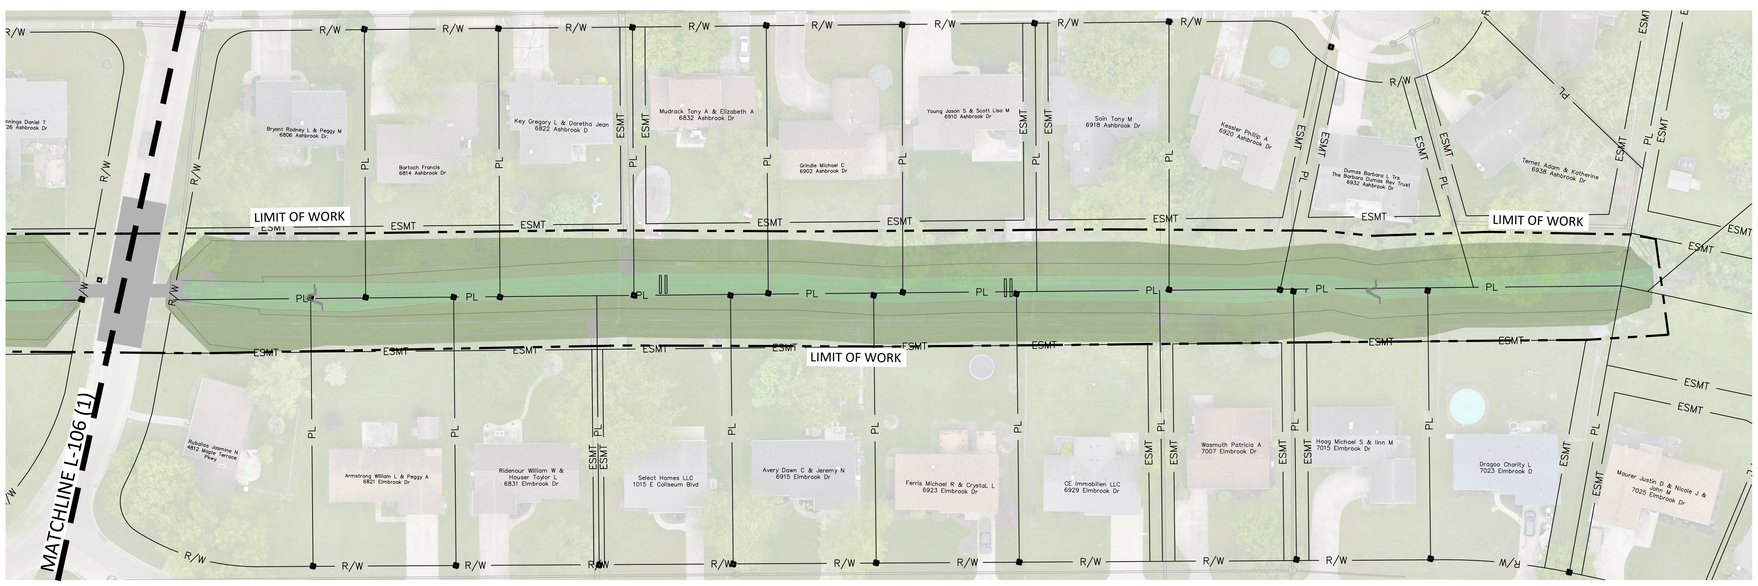

NORTH SCALE: 1" = 40'-0"
0 20' 40' 80' 120'

2 DAYLIGHT CHANNEL EAST - SEEDING PLAN
1" = 40'-0"

SEEDING LEGEND

	LIMIT OF WORK
	LOW FLOW CHANNEL (1 / L-202)
	BASIC WETLAND SEED MIX
	SHORE STABILIZATION SEED MIX
	UPLAND - SIDE SLOPE MIX
XXX XXX	PLANT SPECIES CALLOUT & QUANTITY

SEEDING NOTES:

1. ALL NEW PLANT MATERIAL SHALL CONFORM TO THE MINIMUM GUIDELINES ESTABLISHED WITHIN THE AMERICAN STANDARD FOR NURSERY STOCK PUBLISHED BY THE AMERICAN NURSERY AND LANDSCAPE ASSOCIATION, ANSI Z-60.1.
2. ALL NEW PLANTS SHALL BE CONTAINER GROWN UNLESS OTHERWISE NOTED ON THE PLANT LIST.
3. THE GENERAL CONTRACTOR SHALL SUPPLY ALL NEW PLANT MATERIAL IN QUANTITIES SUFFICIENT TO COMPLETE THE PLANTING SHOWN ON THE DRAWINGS.
4. ALL NEW PLANTS SHALL BE TAGGED AND APPROVED BY THE OWNER'S REPRESENTATIVE AT THE NURSERY PRIOR TO DIGGING OR DELIVERY TO THE SITE.
5. THE GENERAL CONTRACTOR SHALL LOCATE AND VERIFY ALL EXISTING UTILITY LINES PRIOR TO PLANTING AND REPORT ANY CONFLICTS TO THE OWNER'S REPRESENTATIVE.
6. NO TREES, SHRUBS, OR GROUNDCOVER SHALL BE PLANTED BEFORE ACCEPTANCE OF ROUGH GRADING. TREES SHALL BEAR SHAME RELATIONSHIP TO FINISH GRADE AS THEY BORE TO PREVIOUS GRADE. SEE DECIDUOUS/EVERGREEN TREE PLANTING DETAIL.
7. STAKE OR MARK LOCATION OF ALL PROPOSED PLANTING FOR APPROVAL BY THE OWNER'S REPRESENTATIVE PRIOR TO THE COMMENCEMENT OF PLANTING.
8. ALL EXISTING TREES TO REMAIN SHALL BE PROPERLY PROTECTED, PRUNED AND FERTILIZED PER THE SPECIFICATIONS.
9. ALL LAWN AREAS DISTURBED BY CONSTRUCTION OPERATIONS INSIDE AND OUTSIDE THE LIMIT OF WORKSHALL RECEIVE FOUR INCHES (4") TOPSOIL AND SEED As SPECIFIED.
10. ANY PROPOSED SUBSTITUTIONS OF PLANT SPECIES SHALL BE MADE WITH PLANTS OF EQUIVALENT OVERALL FORM, HEIGHT, AND BRANCHING HABIT ONLY AS APPROVED BY OWNER'S REPRESENTATIVE.
11. ALL AREAS TO BE SEEDED SHALL RECEIVE SOIL PREPARATION AS SPECIFIED PRIOR TO SEEDING, UNLESS OTHERWISE NOTED ON PLAN.
12. PREPARE ALL SHRUB BEDS WITH PLANTING SOIL TO A MINIMUM DEPTH OF 18" OR MATCHING THE DEPTH OF SHRUB ROOT BALLS, WHICHEVER IS GREATER. PLANTING SOIL SHALL BE CONTINUOUS THROUGHOUT ENTIRE PLANT BED.

PLANS DRAWN BY:
ARCADIS
111 N. Berry St. #211
Phone: (260) 425-0563
Fort Wayne, Indiana 46802
Fax: (260) 425-0563
www.arcadis.com

BY:
DATE: 05/23/2025

FTW BULLERMAN DRAIN DAYLIGHTING AND STORMWATER DETENTION

PREPARED FOR:
FORT WAYNE CITY UTILITIES ENGINEERING
CITIZENS SQUARE
200 E. BERRY ST., STE 250
FORT WAYNE, IN 46802

95% PLANS NOT FOR CONSTRUCTION

–REVISIONS–

NO.	DATE	DESCRIPTION

W.O. NO: XXXXX
DWG NO: L–108
SURVEYED BY: GAI
DRAWN BY: E. ELLIS
DESIGNED BY: N. HUNTER
CHECKED BY: C. BROOKS
APPROVED BY: C. BROOKS
DATE: 05/23/2025
SHEET TITLE:

##########
#####