




TEMPORARY SEDIMENT TRAP

Created: January 13, 2012


Revised: June 17, 2020

Scale: N.T.S.

EMBANKMENT AND OUTLET ELEVATION VIEW

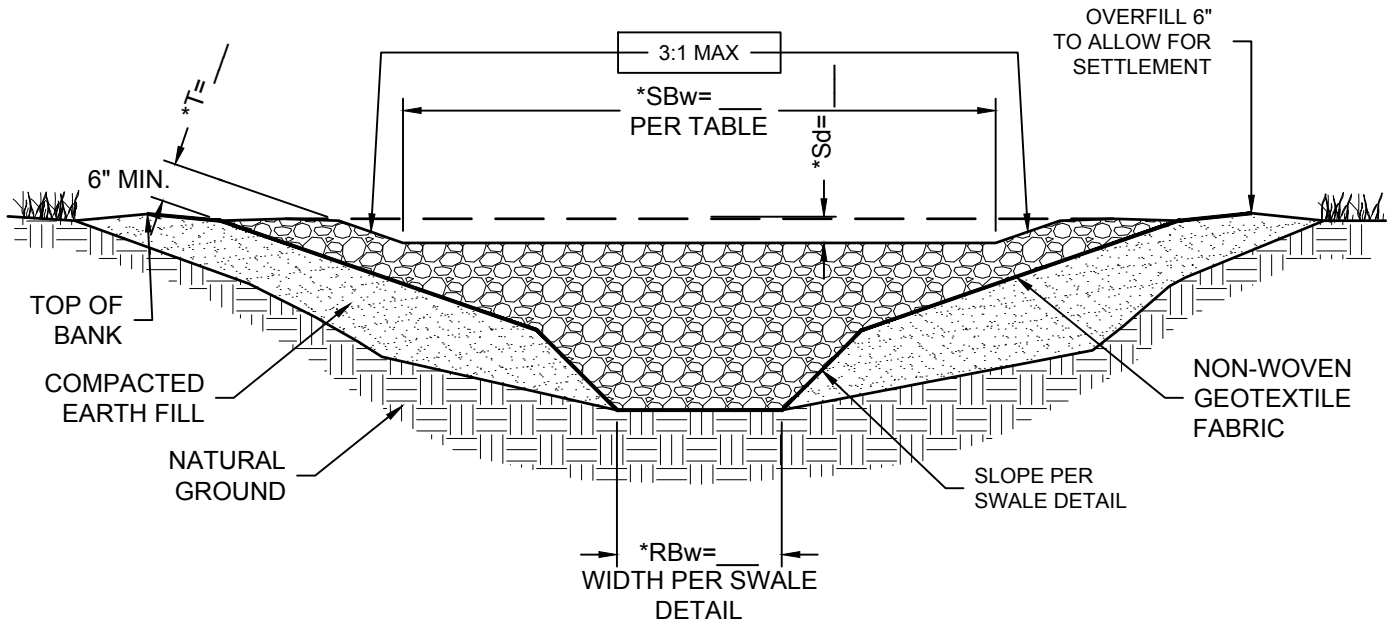

OUTLET SECTION VIEW

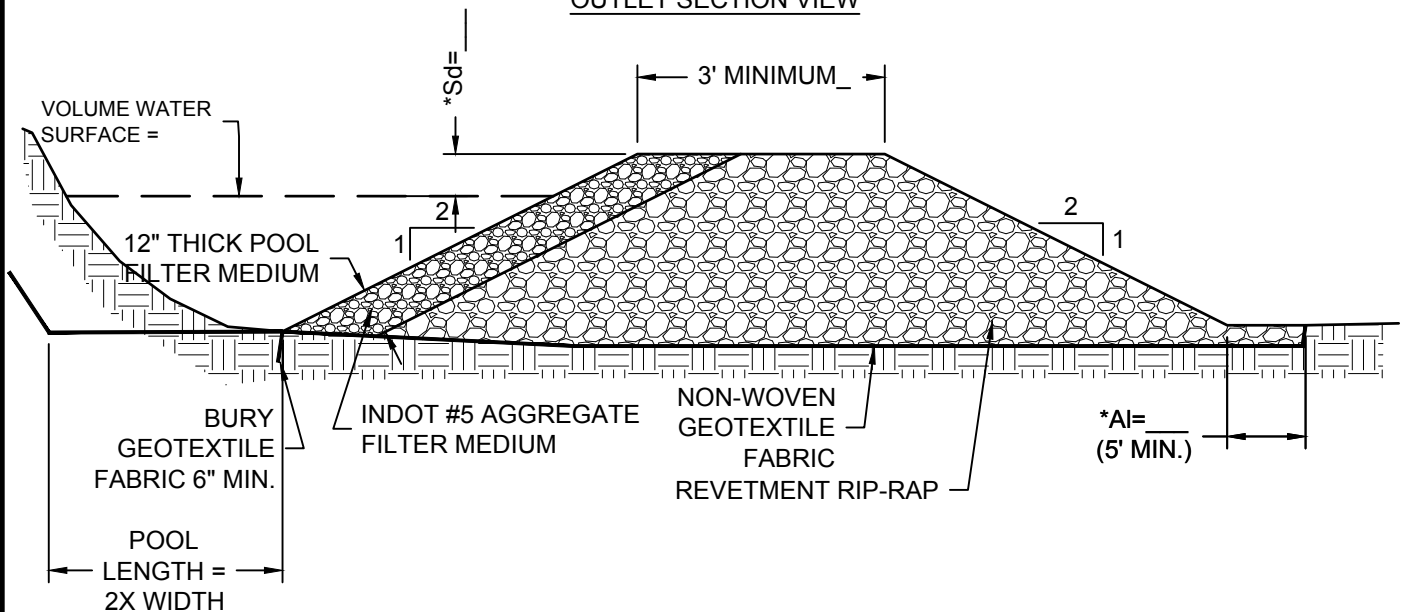

ABBREVIATIONS:

- *Al = APRON LENGTH
- *RBw = ROCK DAM BOTTOM WIDTH
- *SBw = SPILLWAY BOTTOM WIDTH
- *Sd = SPILLWAY DEPTH

NOTES:

1. THE SYMBOL "*" INDICATES A DIMENSION THAT IS TO BE PROVIDED BY THE ENGINEER.